1951 - 11

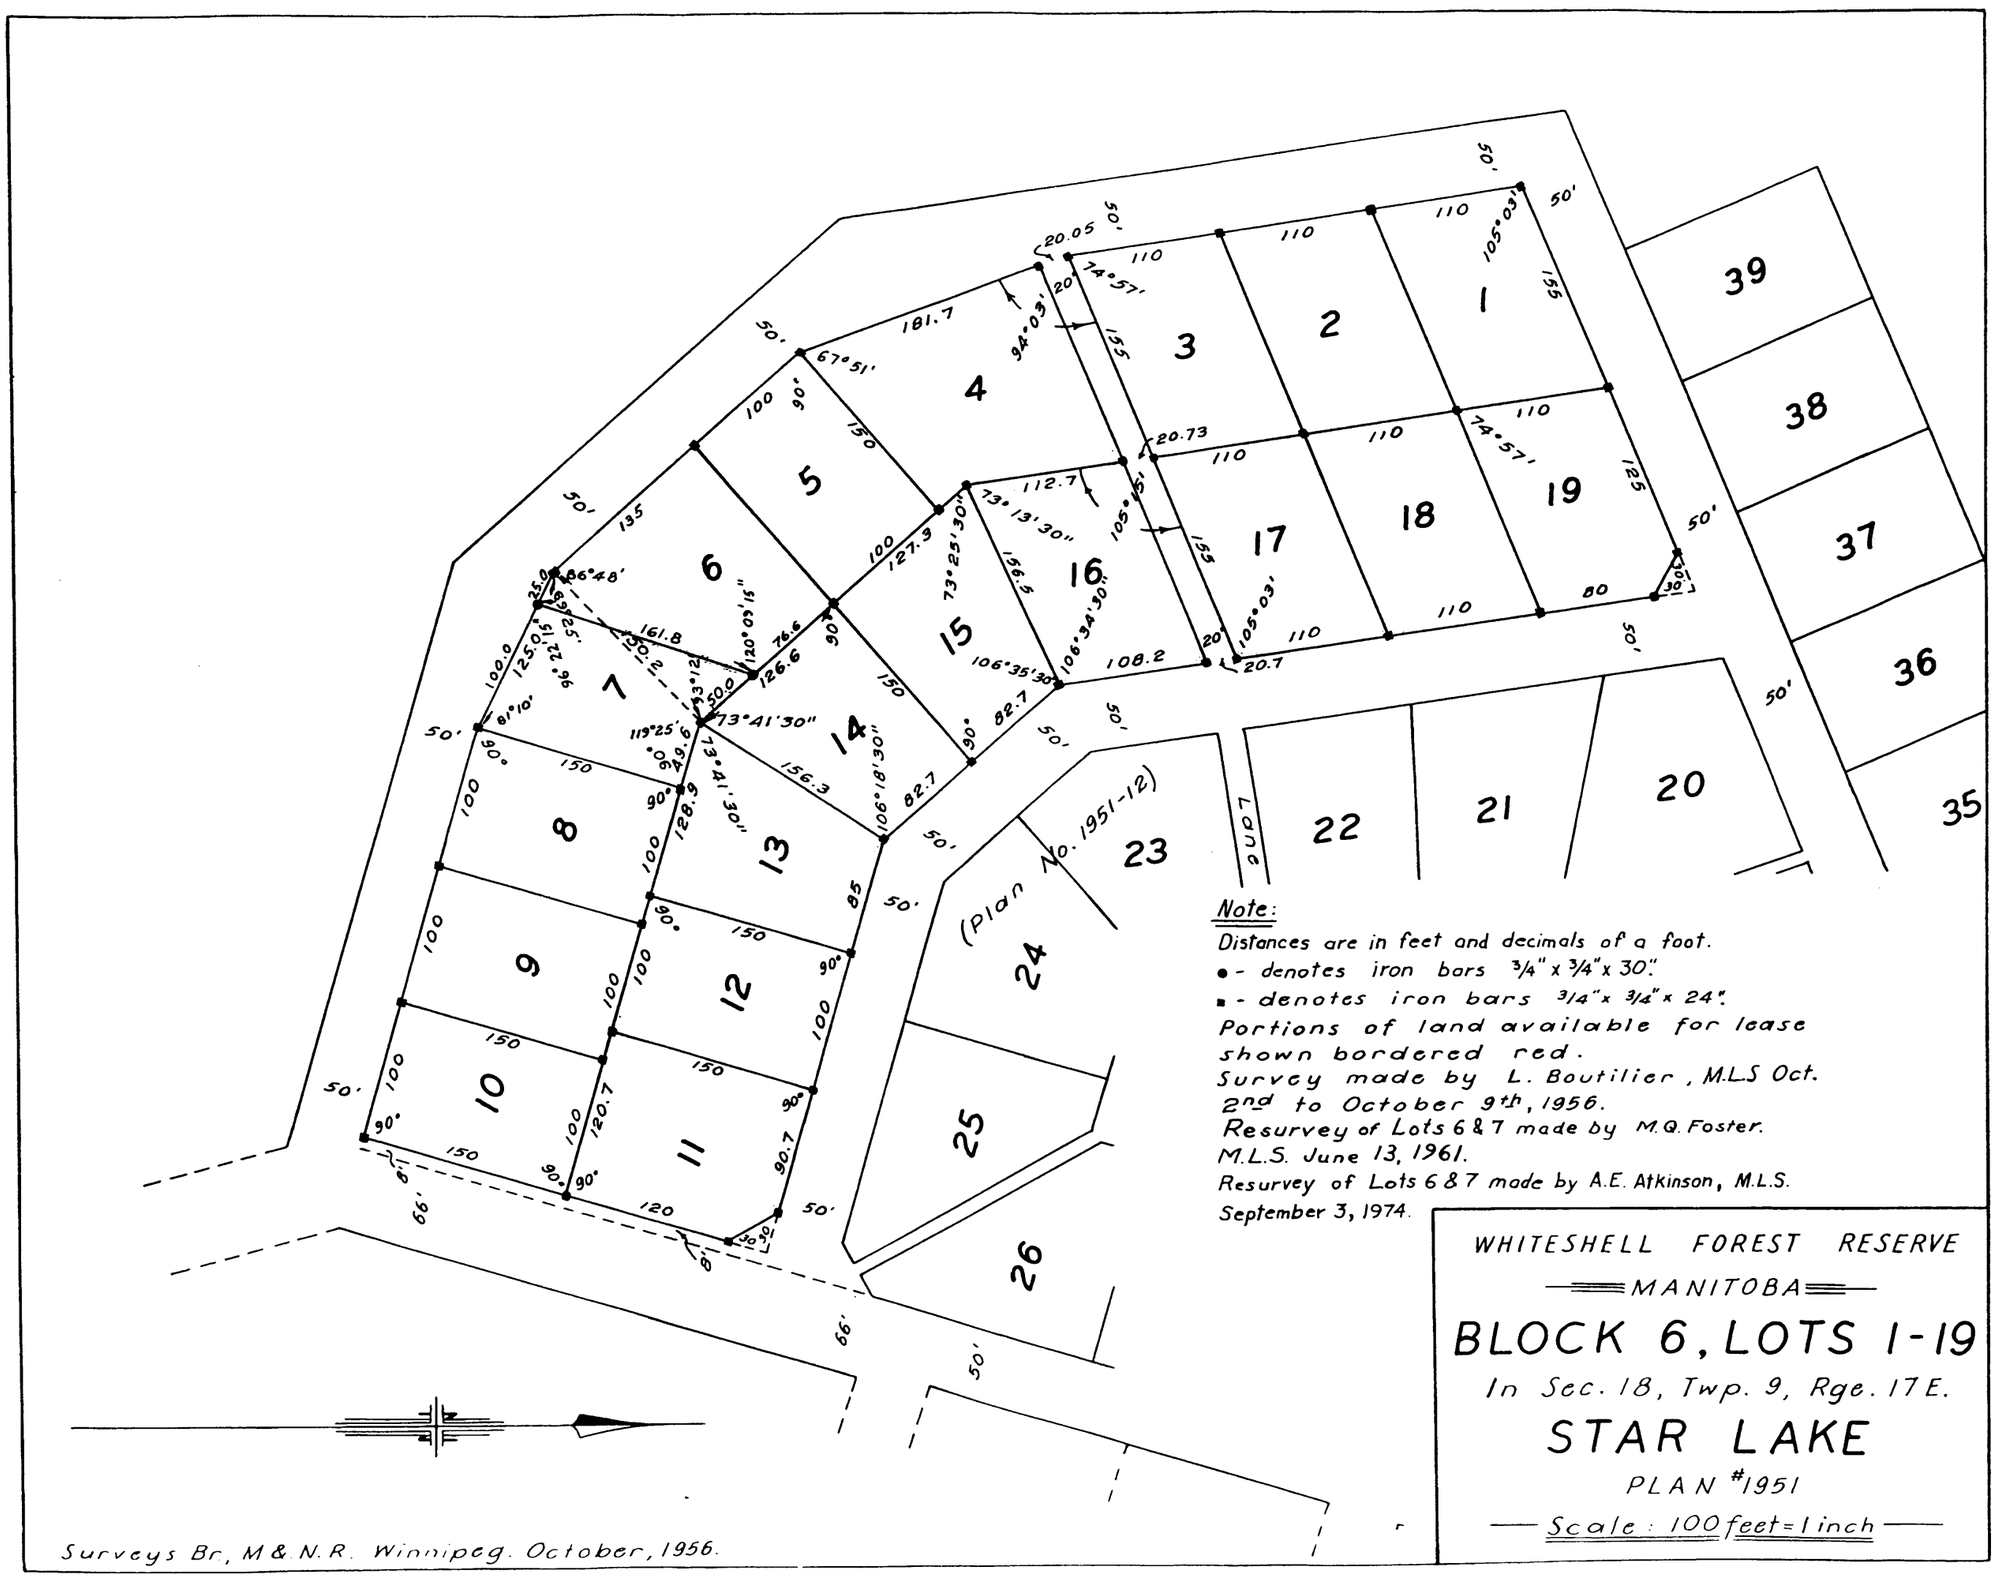

Note:

Distances are in feet and decimals of a foot.

● - denotes iron bars 3/4" x 3/4" x 30".

■ - denotes iron bars 3/4" x 3/4" x 24".

Portions of land available for lease shown bordered red.

Survey made by L. Boutilier, M.L.S Oct. 2nd to October 9th, 1956.

Resurvey of Lots 6 & 7 made by M.Q. Foster. M.L.S. June 13, 1961.

Resurvey of Lots 6 & 7 made by A.E. Atkinson, M.L.S. September 3, 1974.

WHITESHELL FOREST RESERVE

MANITOBA

BLOCK 6, LOTS 1-19

In Sec. 18, Twp. 9, Rge. 17 E.

STAR LAKE

PLAN #1951

Scale: 100 feet = 1 inch

Surveys Br, M & N.R. Winnipeg. October, 1956.